APRICOT SPRITE HYSSOP

BLACK EYED STELLA DAYLILY

PALACE PURPLE CORAL BELLS

KROSSA REGAL HOSTA

BLUE OATGRASS

ARCTIC FIRE RED DOGWOOD

KARL FOERSTER REED GRASS

HORIZONTAL JUNIPER

ADAGIO MAIDEN GRASS

CORKSCREW WILLOW

©2008 Horticopia, Inc.
COLORADO BLUE SPRUCE

CORKSCREW WILLOW

©2008 Horticopia, Inc.
HOOPSI BLUE SPRUCE

©2008 Horticopia, Inc.
CANADIAN CHERRY PEAR

BLACK HILLS SPRUCE

©2008 Horticopia, Inc.
DWARF WEIGELA

HARRY LAUDERS

©2008 Horticopia, Inc.
BLUE MUFFIN VIBURNUM

©2008 Horticopia, Inc.
PALIBIN DWARF LILAC

©2008 Horticopia, Inc.
RUSSIAN SAGE

©2008 Horticopia, Inc.
KNOCK OUT ROSE

©2008 Horticopia, Inc.
ANNABELLE HYDRANGEA

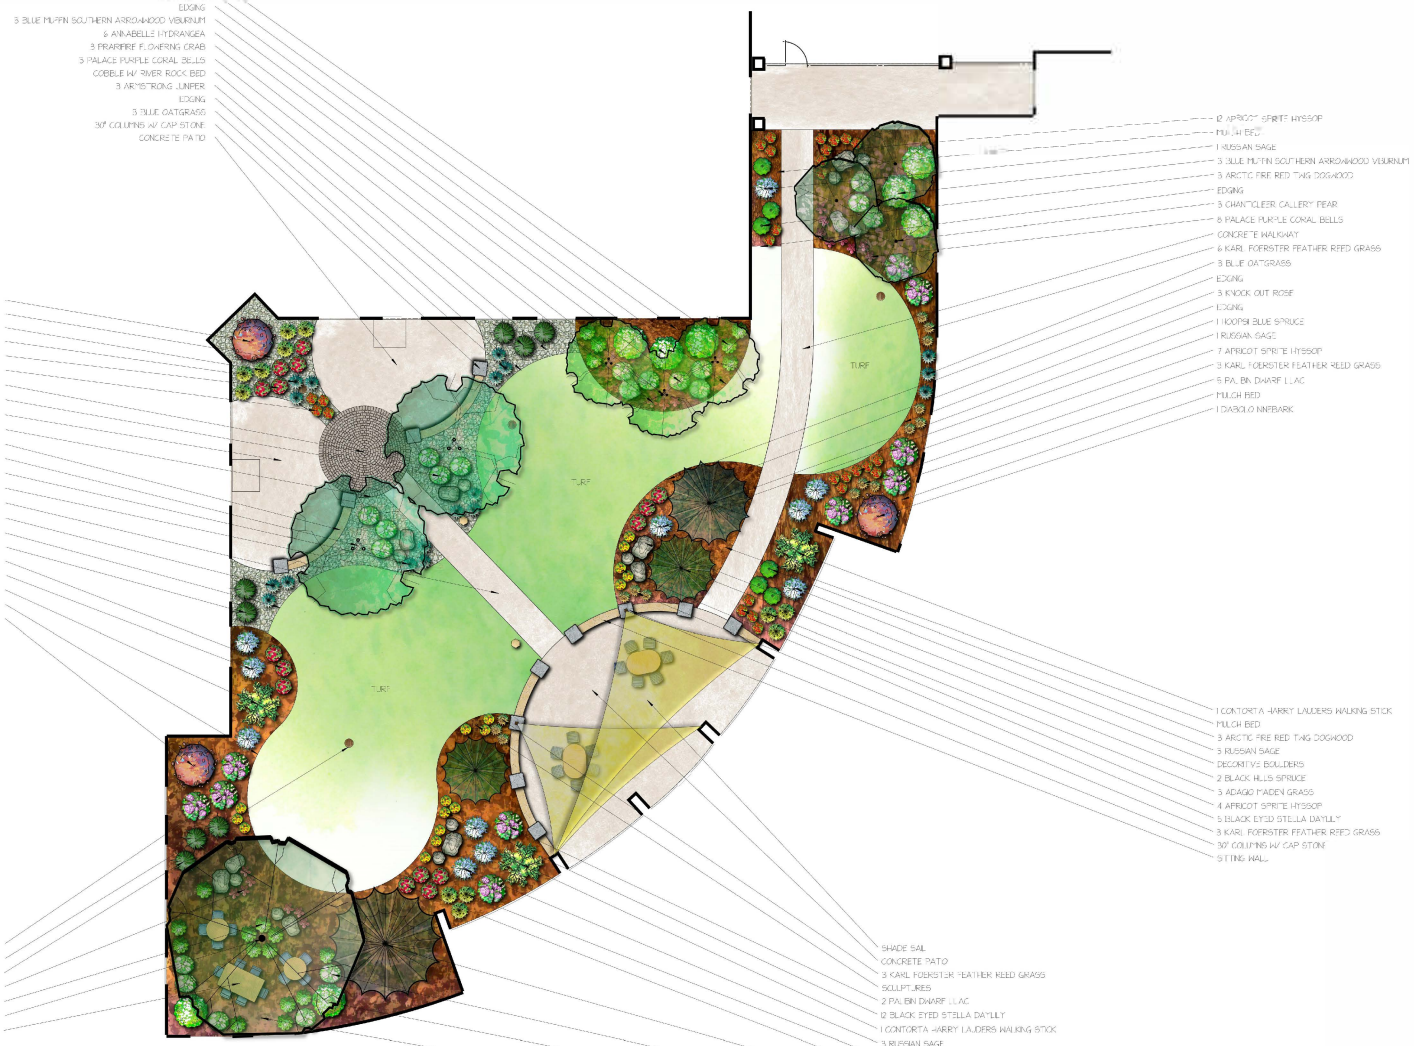

NOTES

1. THIS IS A CONCEPTUAL LANDSCAPE DESIGN AND ONLY SHOWS THE DESIGN INTENT. IT IS NOT A CONSTRUCTION DRAWING AND THEREFORE DOES NOT DIMENSION AND DETAIL ALL CONSTRUCTION ITEMS. THE PROPERTY OWNER AND/OR THE CONTRACTOR SHALL DETERMINE ALL FINAL DIMENSIONS AND CONSTRUCTION DETAILS. CONTRACTOR AND SUBSEQUENT SUBCONTRACTOR ARE RESPONSIBLE FOR ALL NECESSARY BUILDING PERMITS.

2. THIS IS NOT A SURVEYED PLAN AND ONLY SHOWS THE DIMENSIONS TAKEN IN THE FIELD. PROPERTY MEASUREMENTS SHOULD BE CONFIRMED WITH A LICENSED LAND SURVEYOR IF NECESSARY.

IRRIGATION NOTES:
1. THIS IS NOT AN IRRIGATION PLAN.

2. IRRIGATION LAYOUT AND MATERIAL SPECS TO BE DETERMINED ON SEPARATE IRRIGATION PLAN.

LANDSCAPE FX
THE EFFECT YOU EXPECT

Landscape FX
3325 N. Cardinal Cir
Colorado Springs, CO 80917
719-339-9369
tristan@landscapefx.com

SCALE: 1"=10'

DATE: 1"=10'	PROJECT NO. Pro Bono
DRAWN BY: Brad Marquett	TITLE:
CHECKED BY:	
DATE: 2/5/2015	
SHEET NO.	

Reported by DynaSCAPE